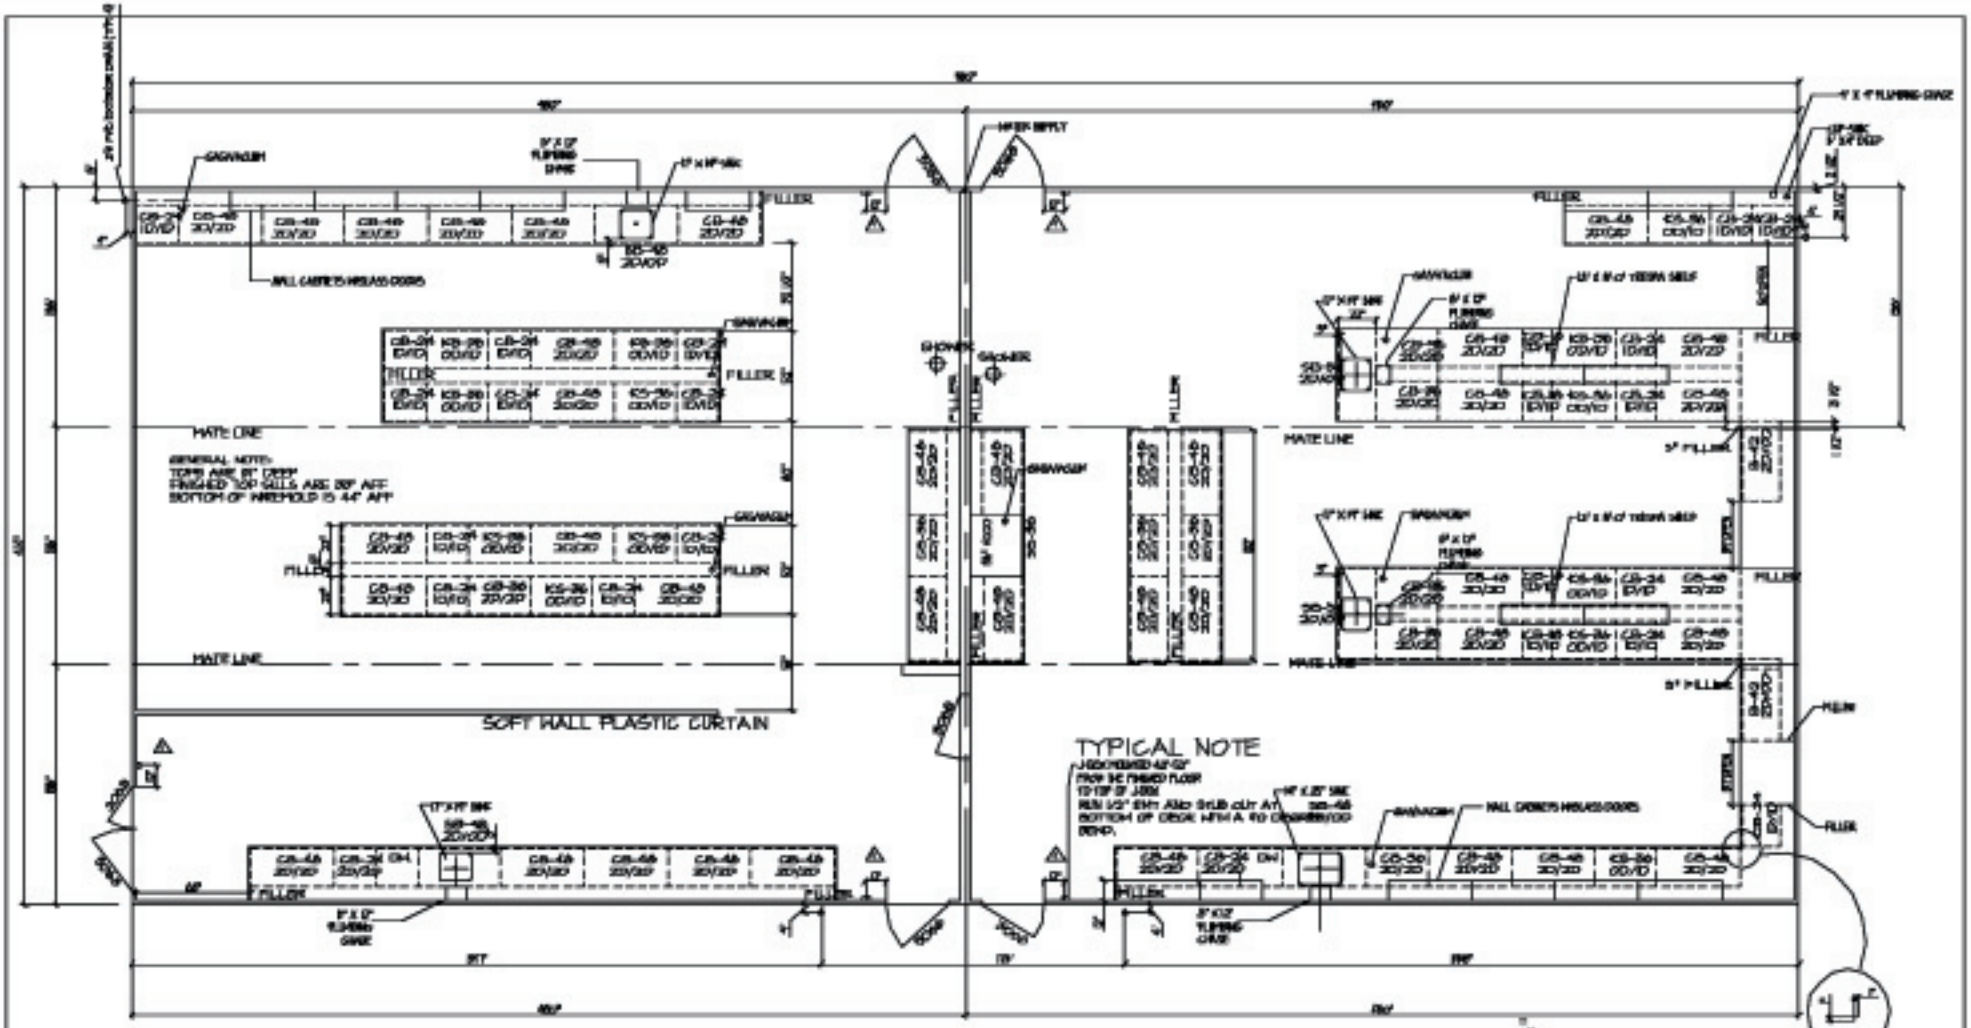

CASEWORK LAYOUT

SCALE: 1/4" = 1'-0"

2766 SQ.FT.

ALL SINKS ARE 10 1/2" DEEP

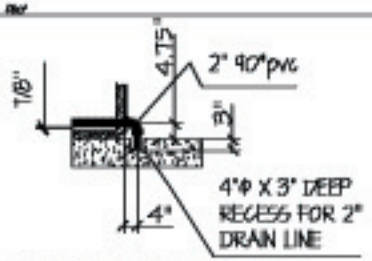

EXTERIOR DRAIN DETAIL

LEGEND

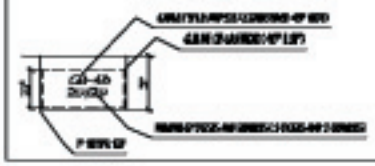

Scientific Buildings 888.800.3266