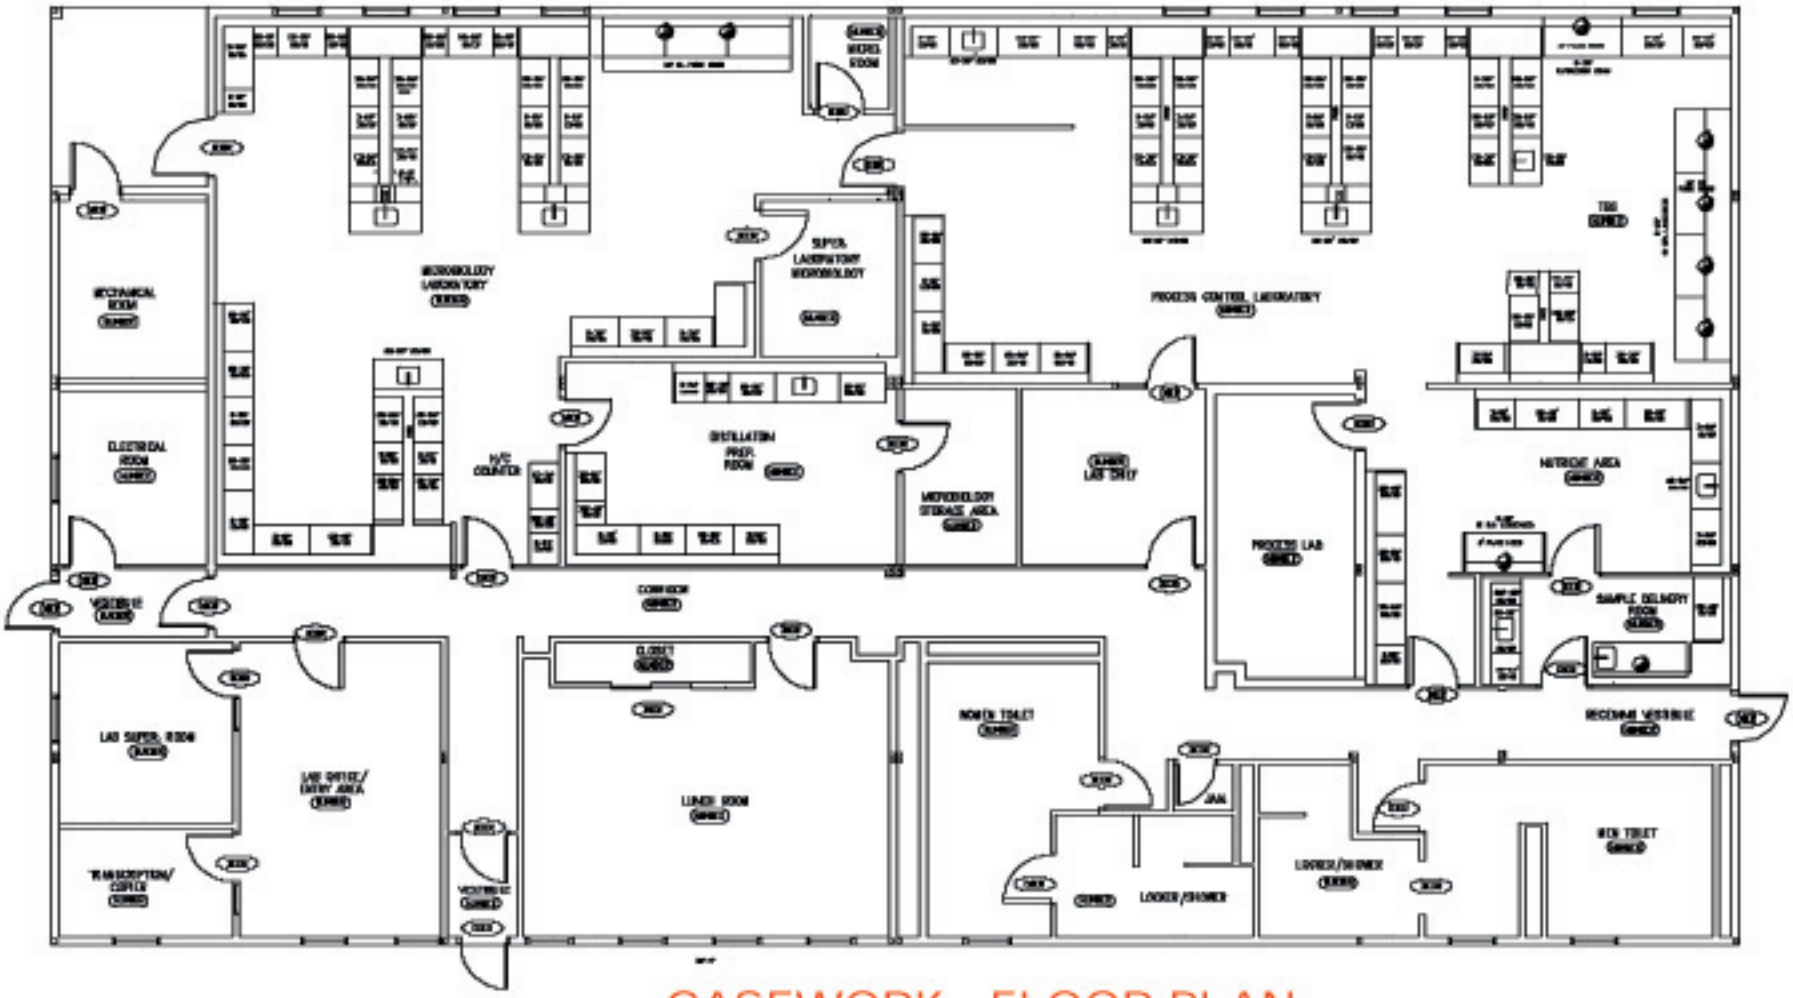

CASEWORK FLOOR PLAN

NO.	REVISION	DATE
1		

Scientific Buildings 888.800.3266